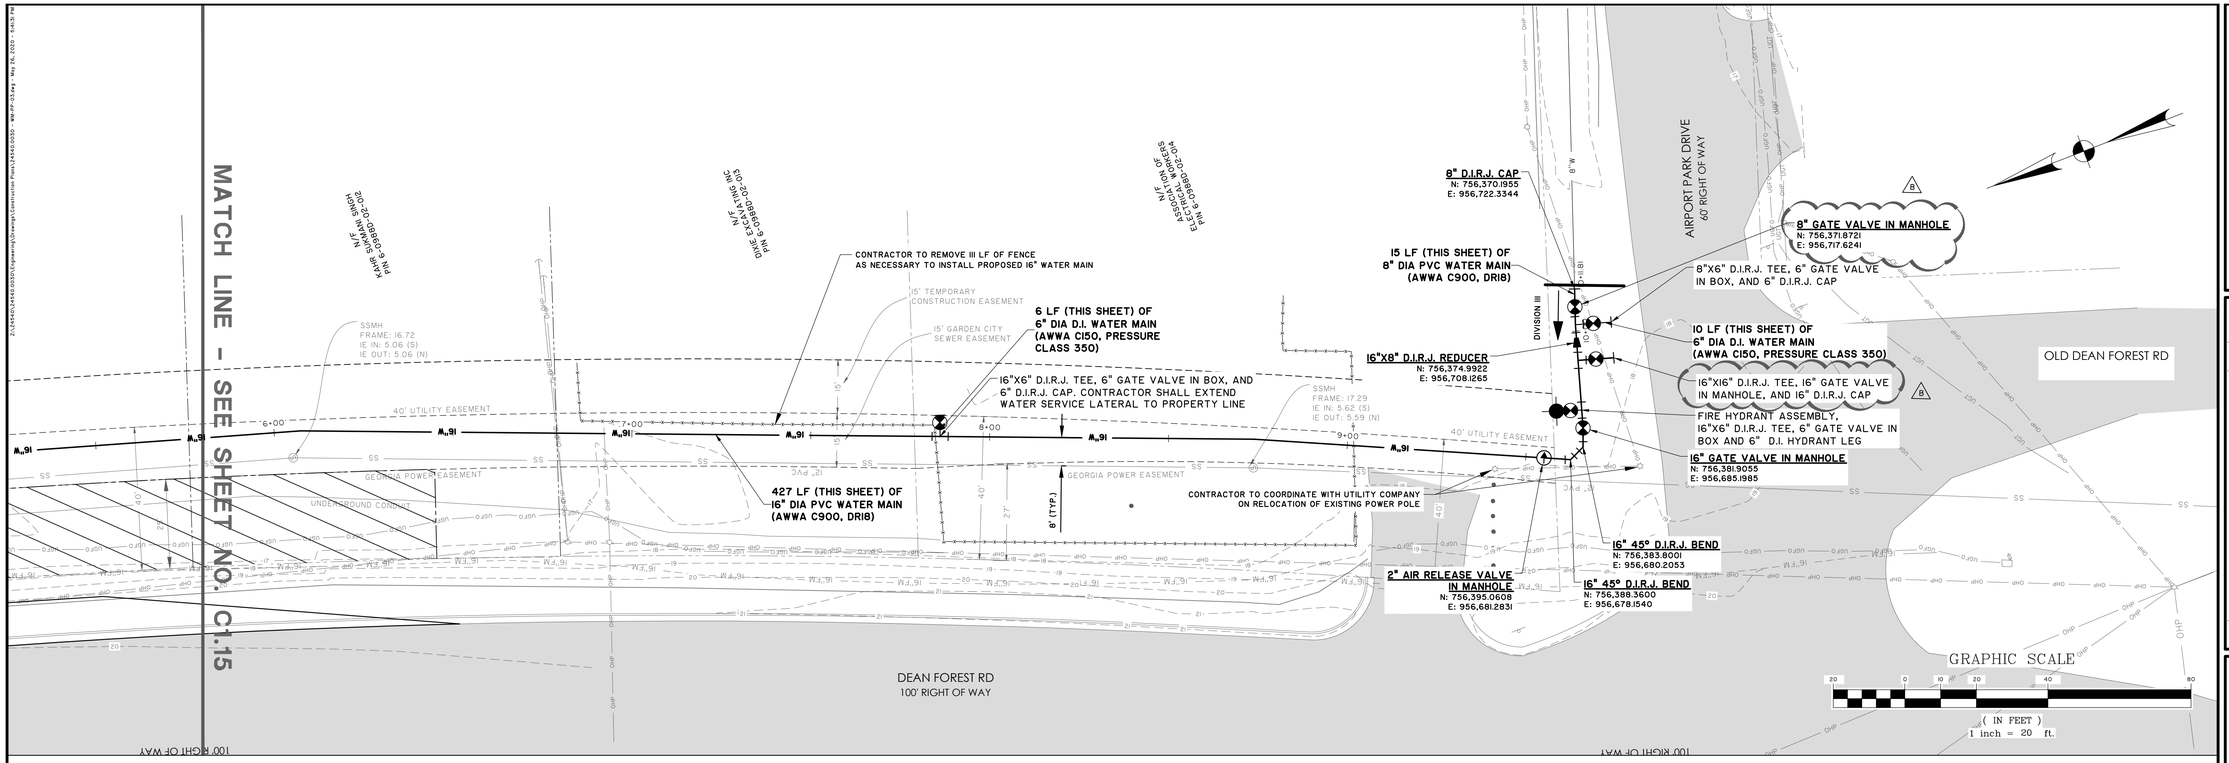

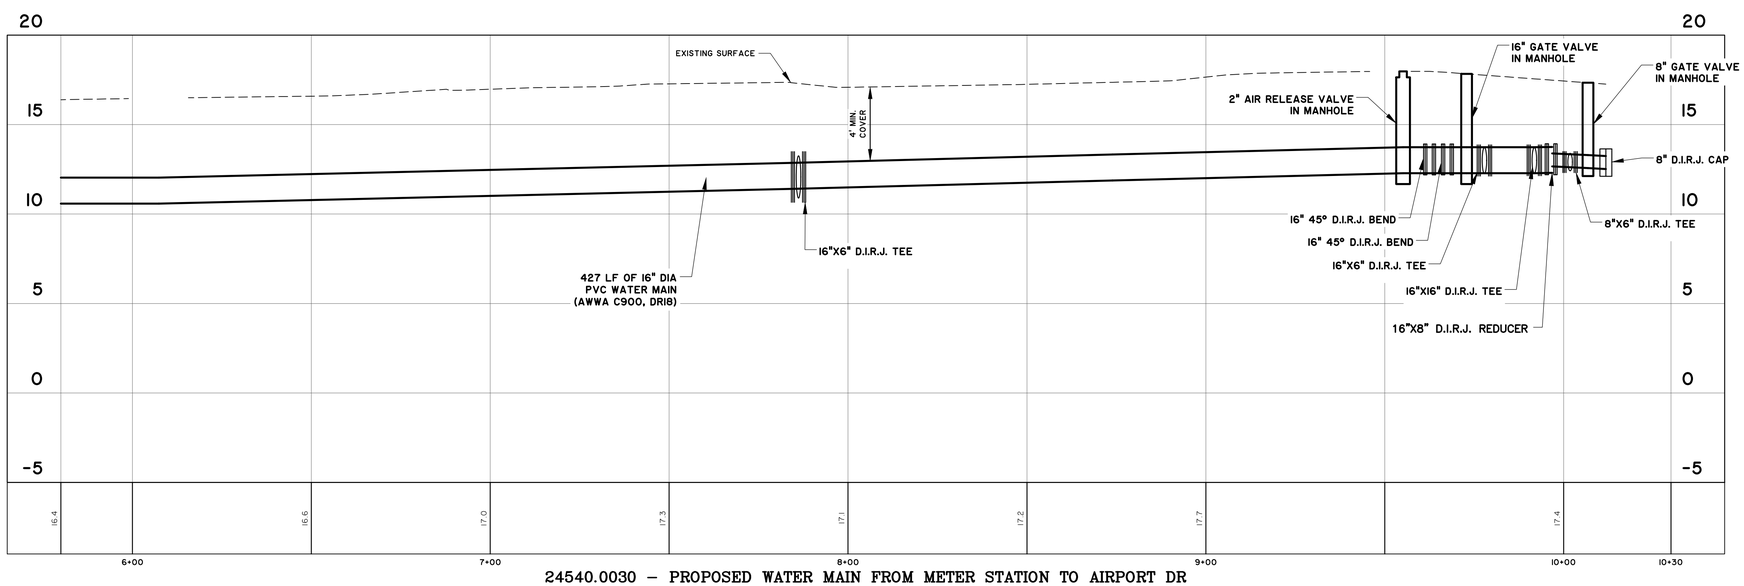

24540.0030 – PROPOSED WATER MAIN FROM METER STATION TO AIRPORT DR

STATIONS: 5+80 – 10+30
SCALE: HORZ.: 1" = 20'
VERT.: 1" = 4'

BID SET - NOT FOR CONSTRUCTION

GEORGIA REGISTERED PROFESSIONAL ENGINEER No. 03307 TRENT V. THOMPSON

NO.	REVISIONS	BY	DATE
B	REVISED PER ADDENDUM 1	SGD	5/28/20

THOMAS & HUTTON
50 Park of Commerce Way
Savannah, GA 31405 • 912.234.5300
www.thomasandhutton.com

CITY OF GARDEN CITY
GARDEN CITY, GEORGIA
PROSPERITY DRIVE WATER & SEWER IMPROVEMENTS
WATER MAIN PLAN & PROFILE

JOB NO:	J-24540.0030
DATE:	11/13/19
DRAWN:	SGD
DESIGNED:	SGD
REVIEWED:	AJB
APPROVED:	TVT
SCALE:	AS NOTED

C1.6